PLOT DATE: 13 JAN 2004
DESIGN FILE: m:\future\420560\dwf\ex\color-city-hall-dopson.dgn

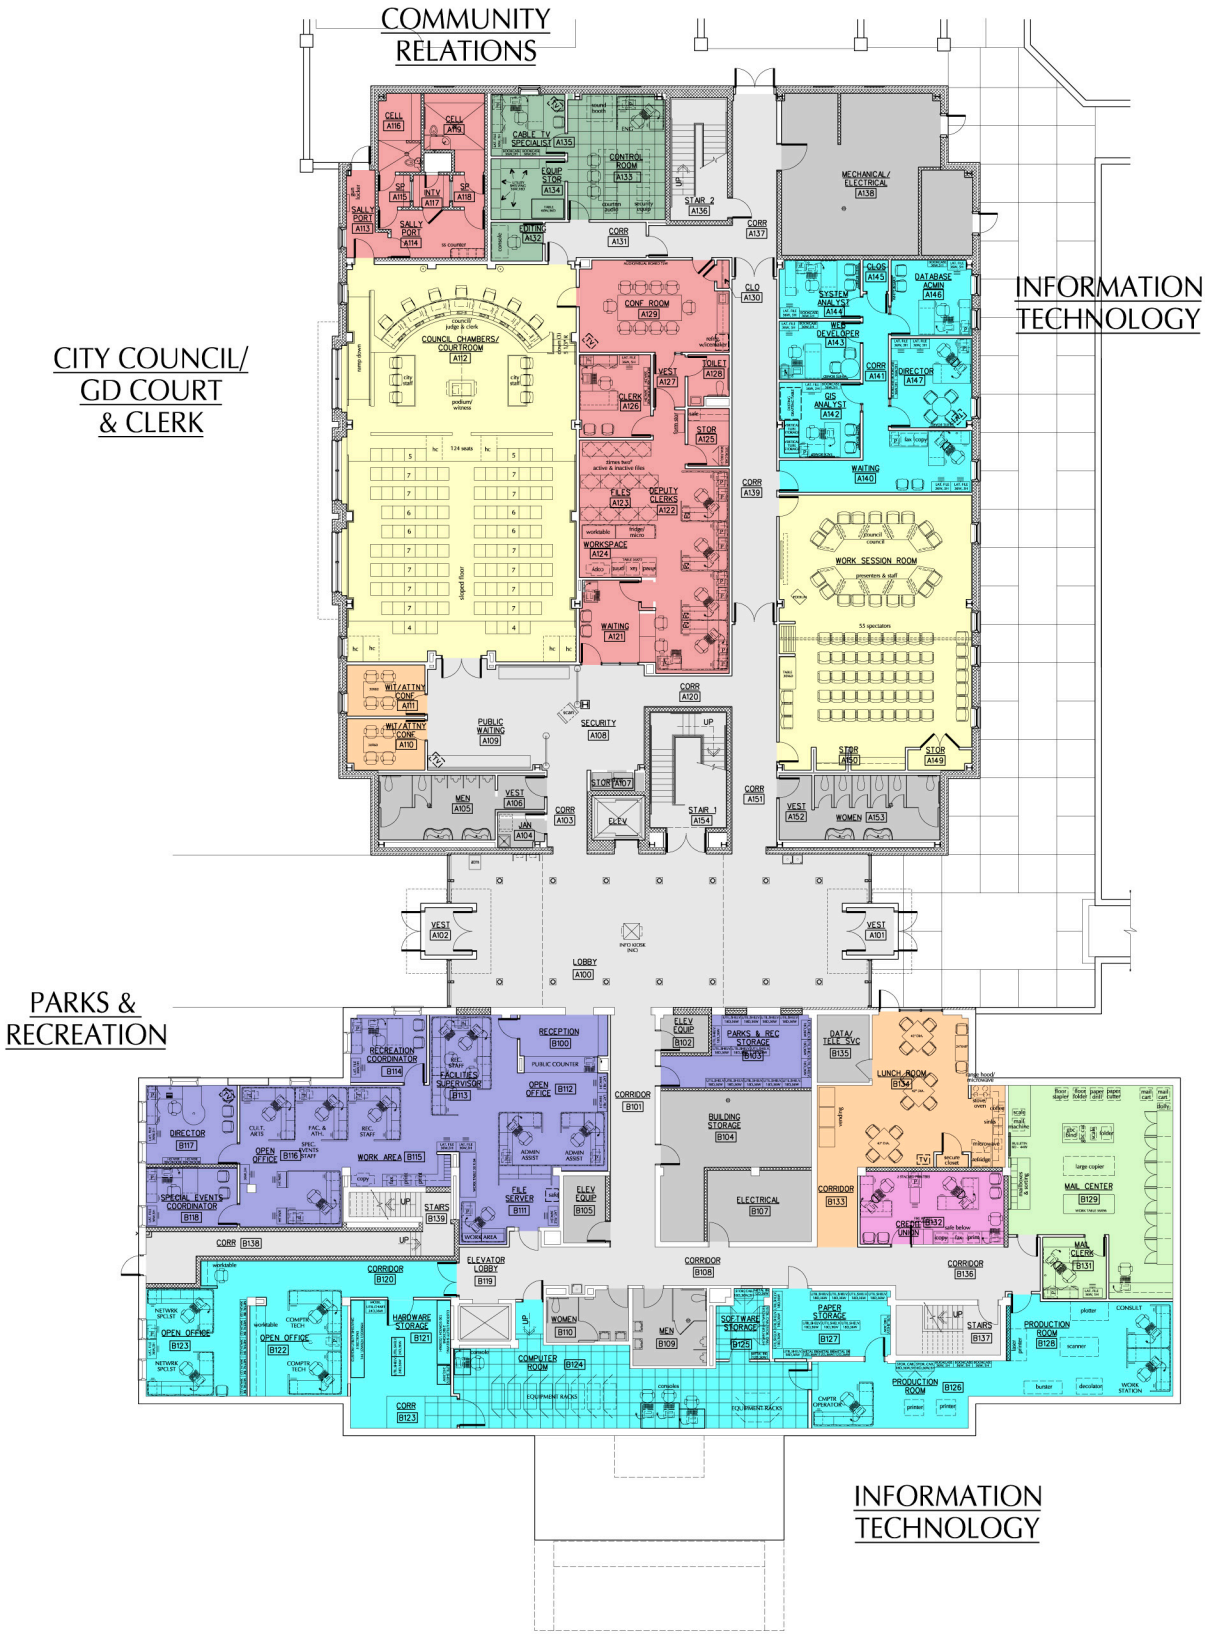

FIRST FLOOR PLAN

SCALE: 1/8"=1'-0"

0 2' 4' 8' 16' 24'

PROJECT NO: 420560
DATE: DEC 9, 2003
REVISIONS:
DRAWN BY: EWL
REVIEWED BY: JAY

FAIRFAX CITY HALL EXPANSION & FAIRFAX CITY POLICE STATION

CITY OF FAIRFAX, VIRGINIA

MOSELEYARCHITECTS
A PROFESSIONAL CORPORATION
601 SOUTHLAKE BOULEVARD, RICHMOND, VIRGINIA 23236
PHONE (804) 794-7555 FAX (804) 379-8660
MOSELEYARCHITECTS.COM