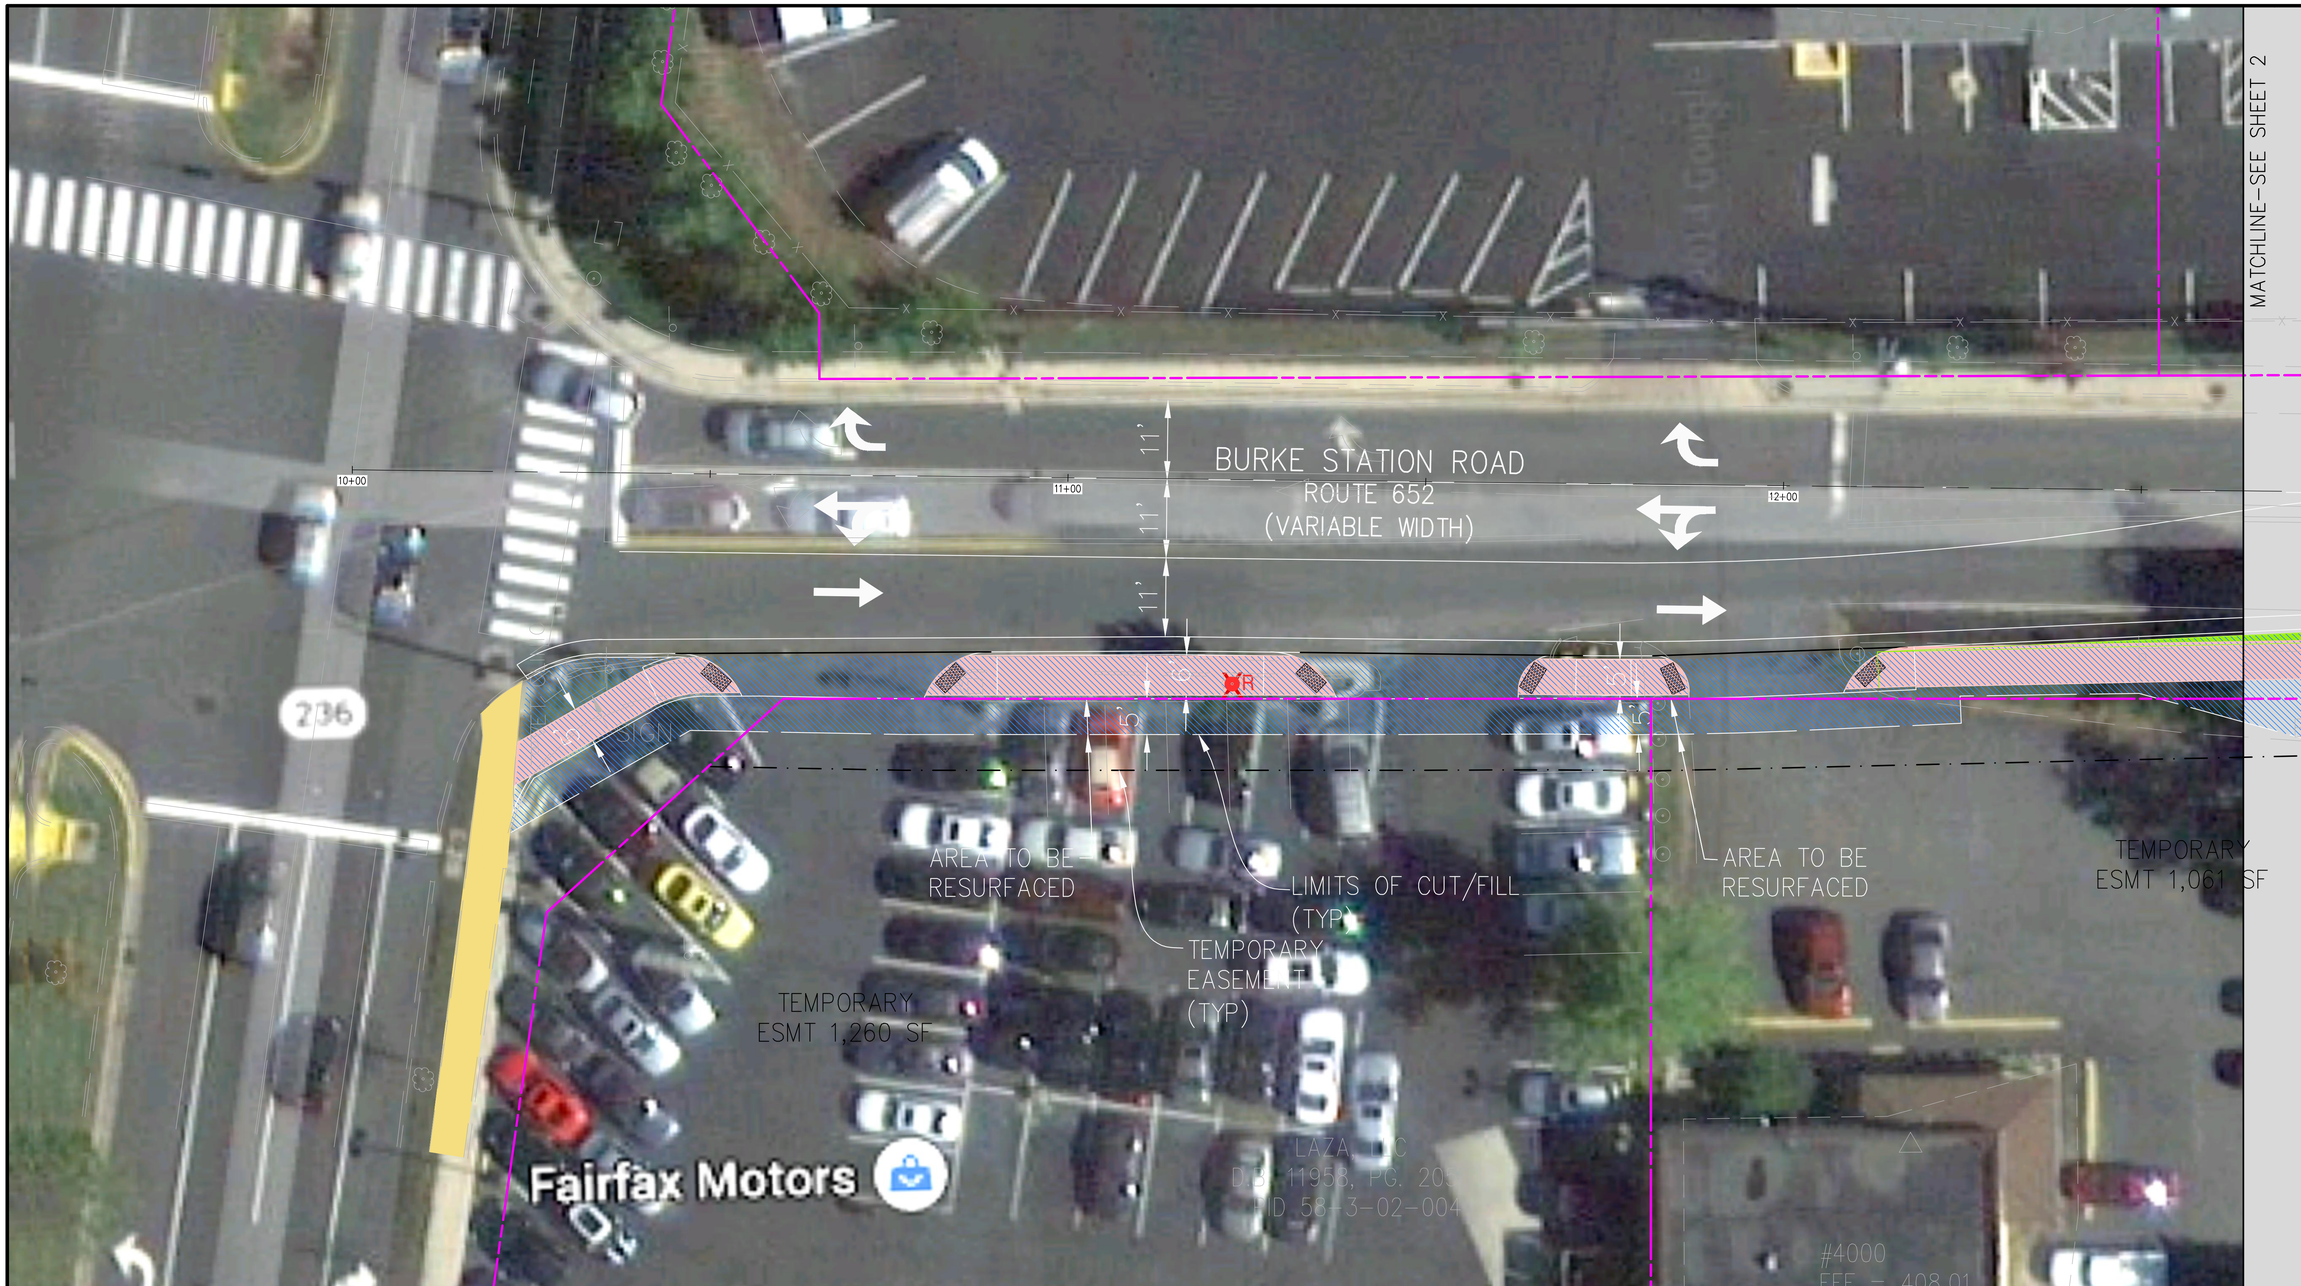

LEGEND

- LIMITS OF DISTURBANCE
- PROPOSED SIDEWALK
- PROPOSED DRIVEWAY
- PROPOSED 0'-5' GRASS STRIP
- EXISTING SIDEWALK
- R TREES TO BE REMOVED

Bowman CONSULTING

Bowman Consulting Group, Ltd.
14020 Thunderbolt Place
Suite 300
Chantilly, Virginia 20151

Phone: (703) 464-1000
Fax: (703) 481-9720
www.bowmanconsulting.com
© Bowman Consulting Group, Ltd.

10 SCALE ROAD PLAN (1 OF 4)

BURKE STATION ROAD STREETSCAPE IMPROVEMENTS

FAIRFAX COUNTY

BRADDOCK DISTRICT

COUNTY PROJECT NUMBER

PLAN STATUS

DATE	DESCRIPTION

FA	CL	FA
DESIGN	DRAWN	CHKD

SCALE H: 1"=10' V: N/A

JOB No. 6916-01-002

DATE : JUNE, 2014

FILE No. 6916-D-MP-002

SHEET 1 OF 4

Cad file name : S:\MSchmidt\6916-01-002 Burke Station Road\Color Exhibits\BURKE STATION AERIAL ROAD PLAN 10 SCALE.dwg