VDOT # 0123-151-170 ; UPC 104295
Chain Bridge Road Sidewalk Improvements
Public Hearing
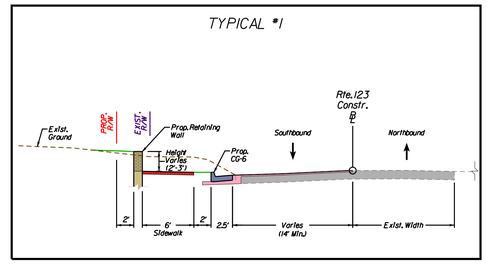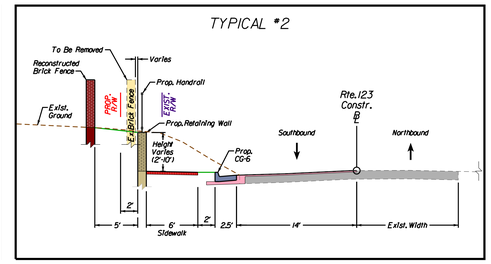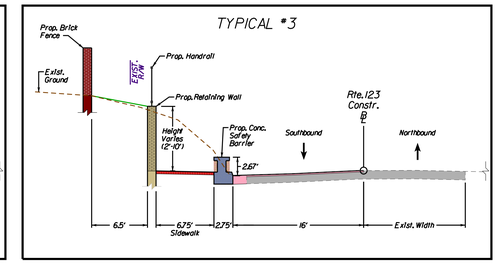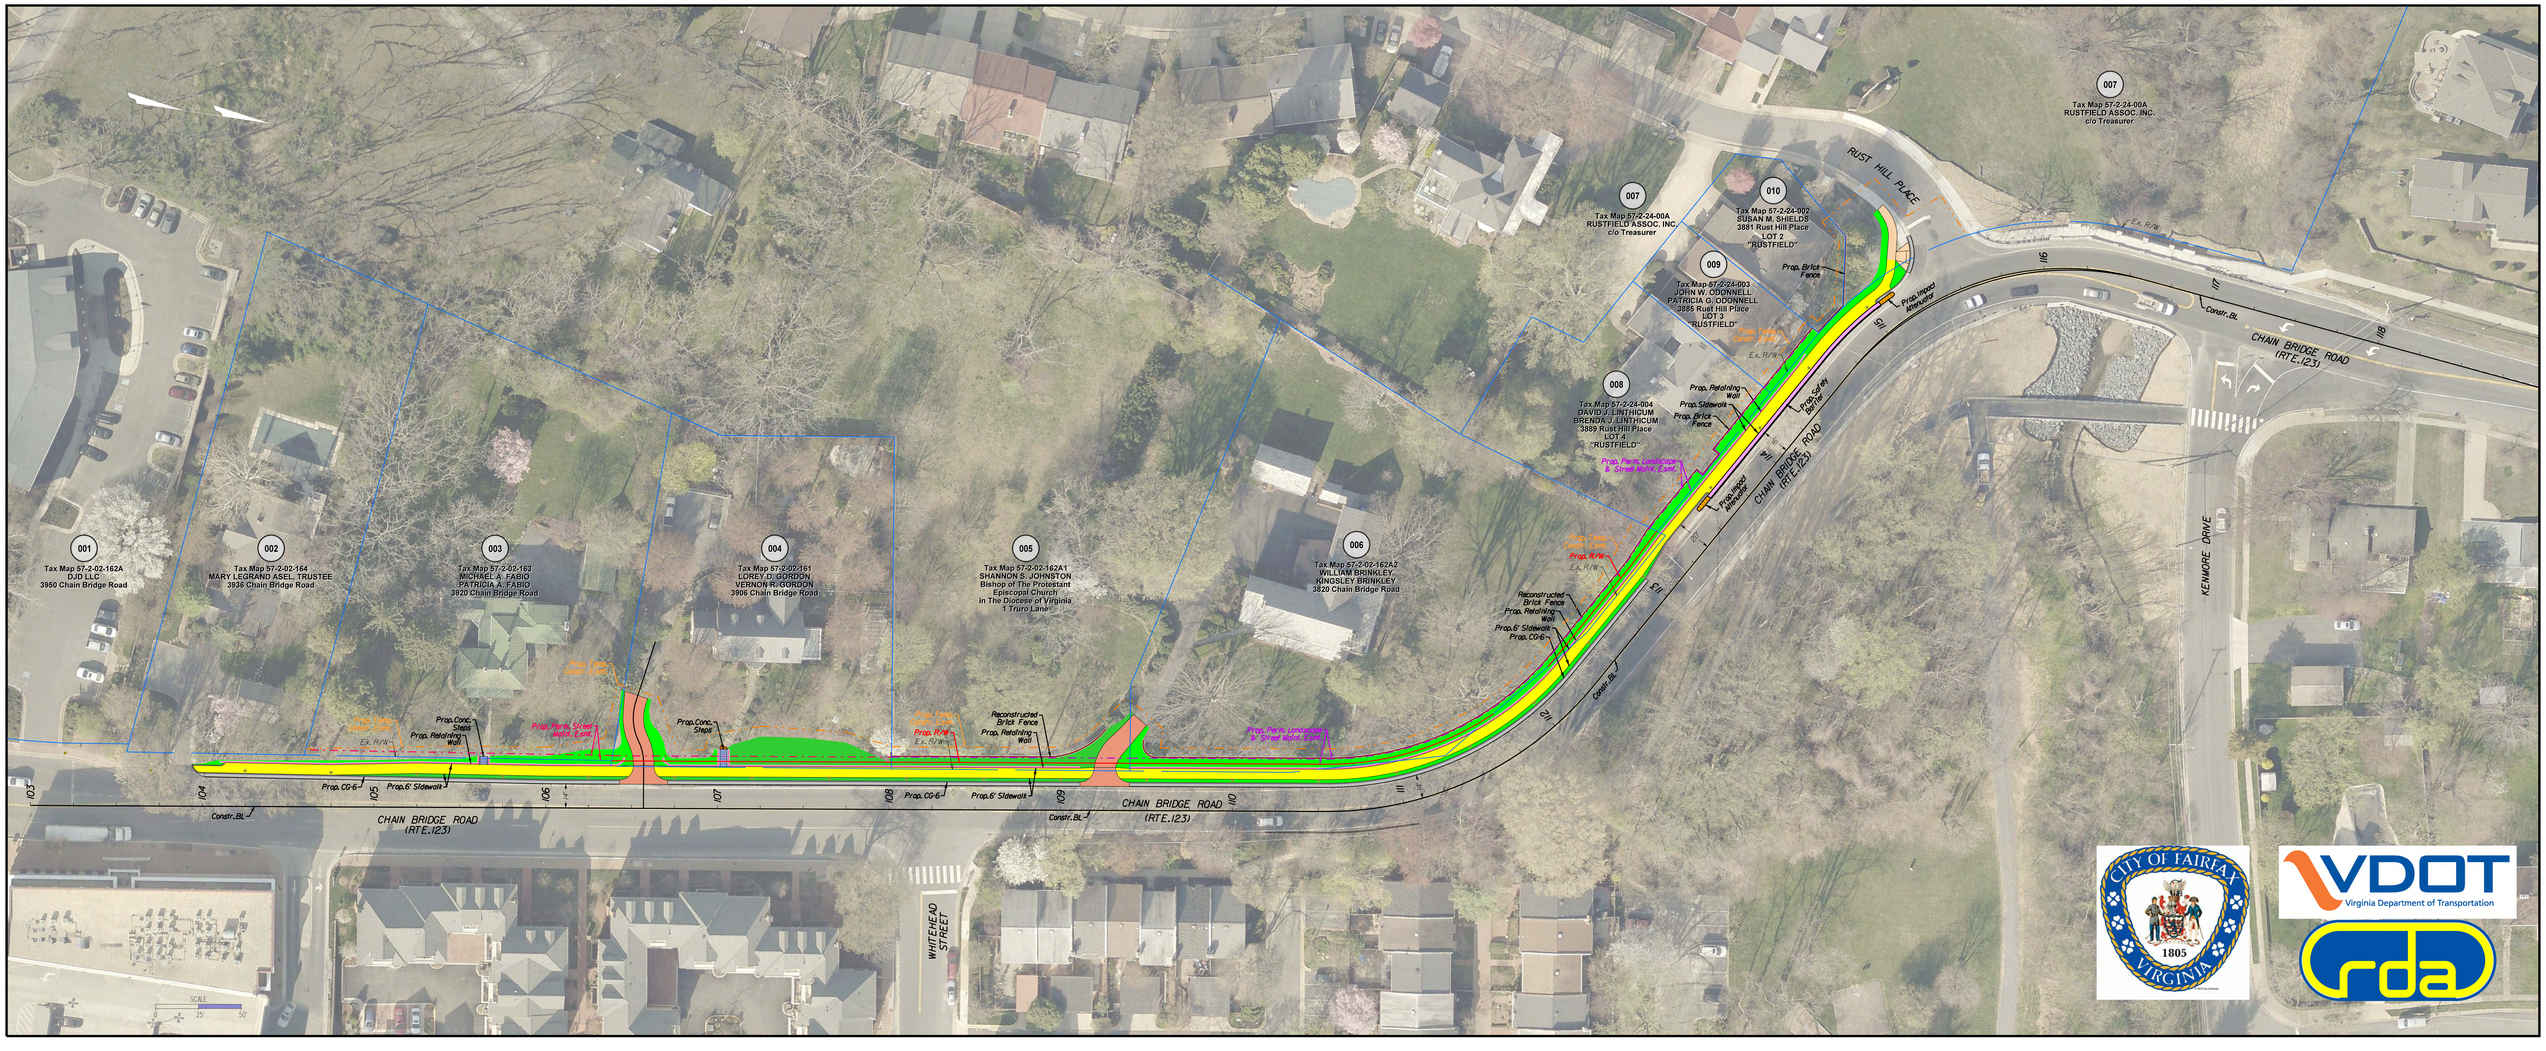
October 25, 2016 - Scale: 1" = 25'