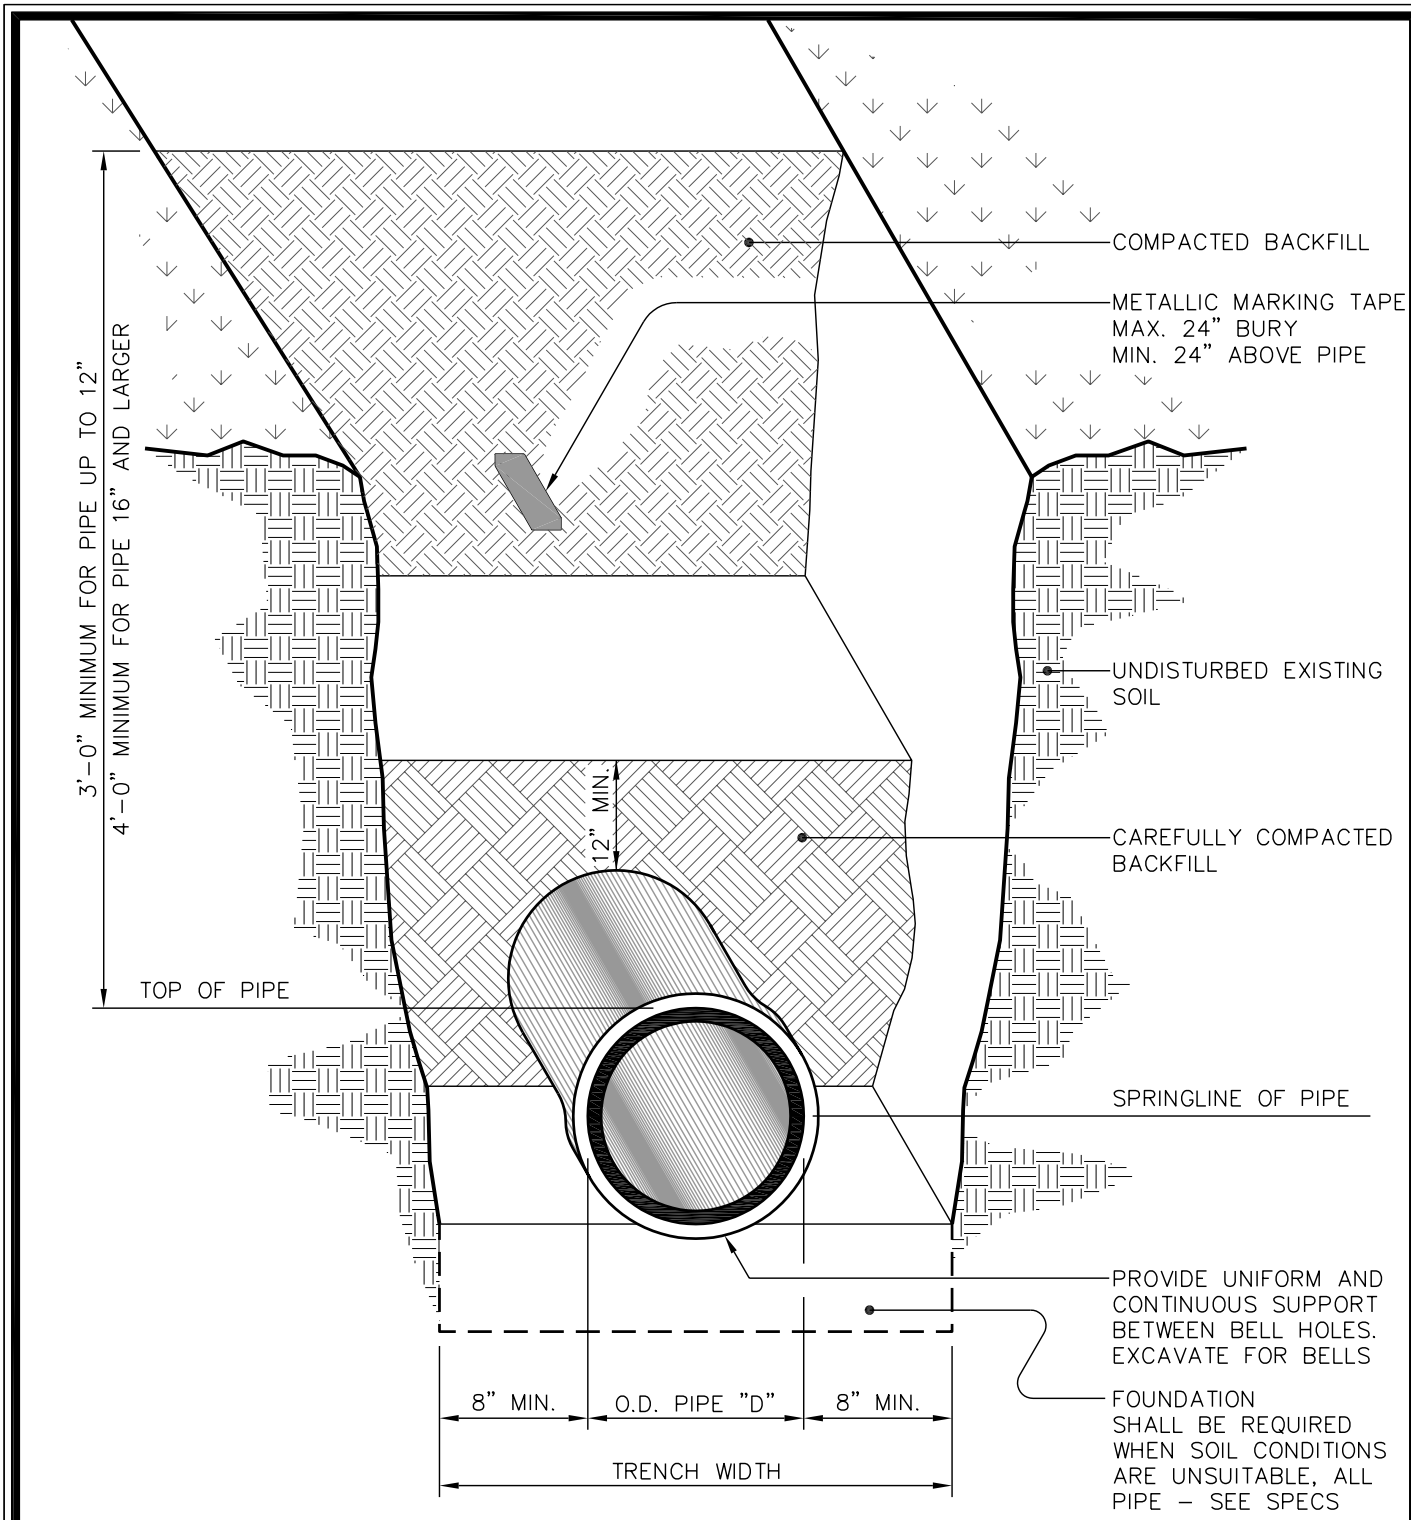

NOTES:

1. Use class "D" bedding as standard. Do not use class "D" with wet trench bottoms, rock foundation or when unstable soil is encountered.

Department of Utilities
10455 Armstrong Street
Fairfax, VA 22030-3630

CITY of FAIRFAX

USE WITH THE FAIRFAX STANDARD SPECIFICATIONS ONLY

Voice (703) 385-7920
FAX (703) 934-8427
www.fairfaxva.gov

TRENCH DETAIL for WATER MAINS (LOAD FACTOR 1.1)

SCALE:	DETAIL #
Not To Scale	2511.01
REVISION DATE:	SHEET #:
July, 2005	1 of 1