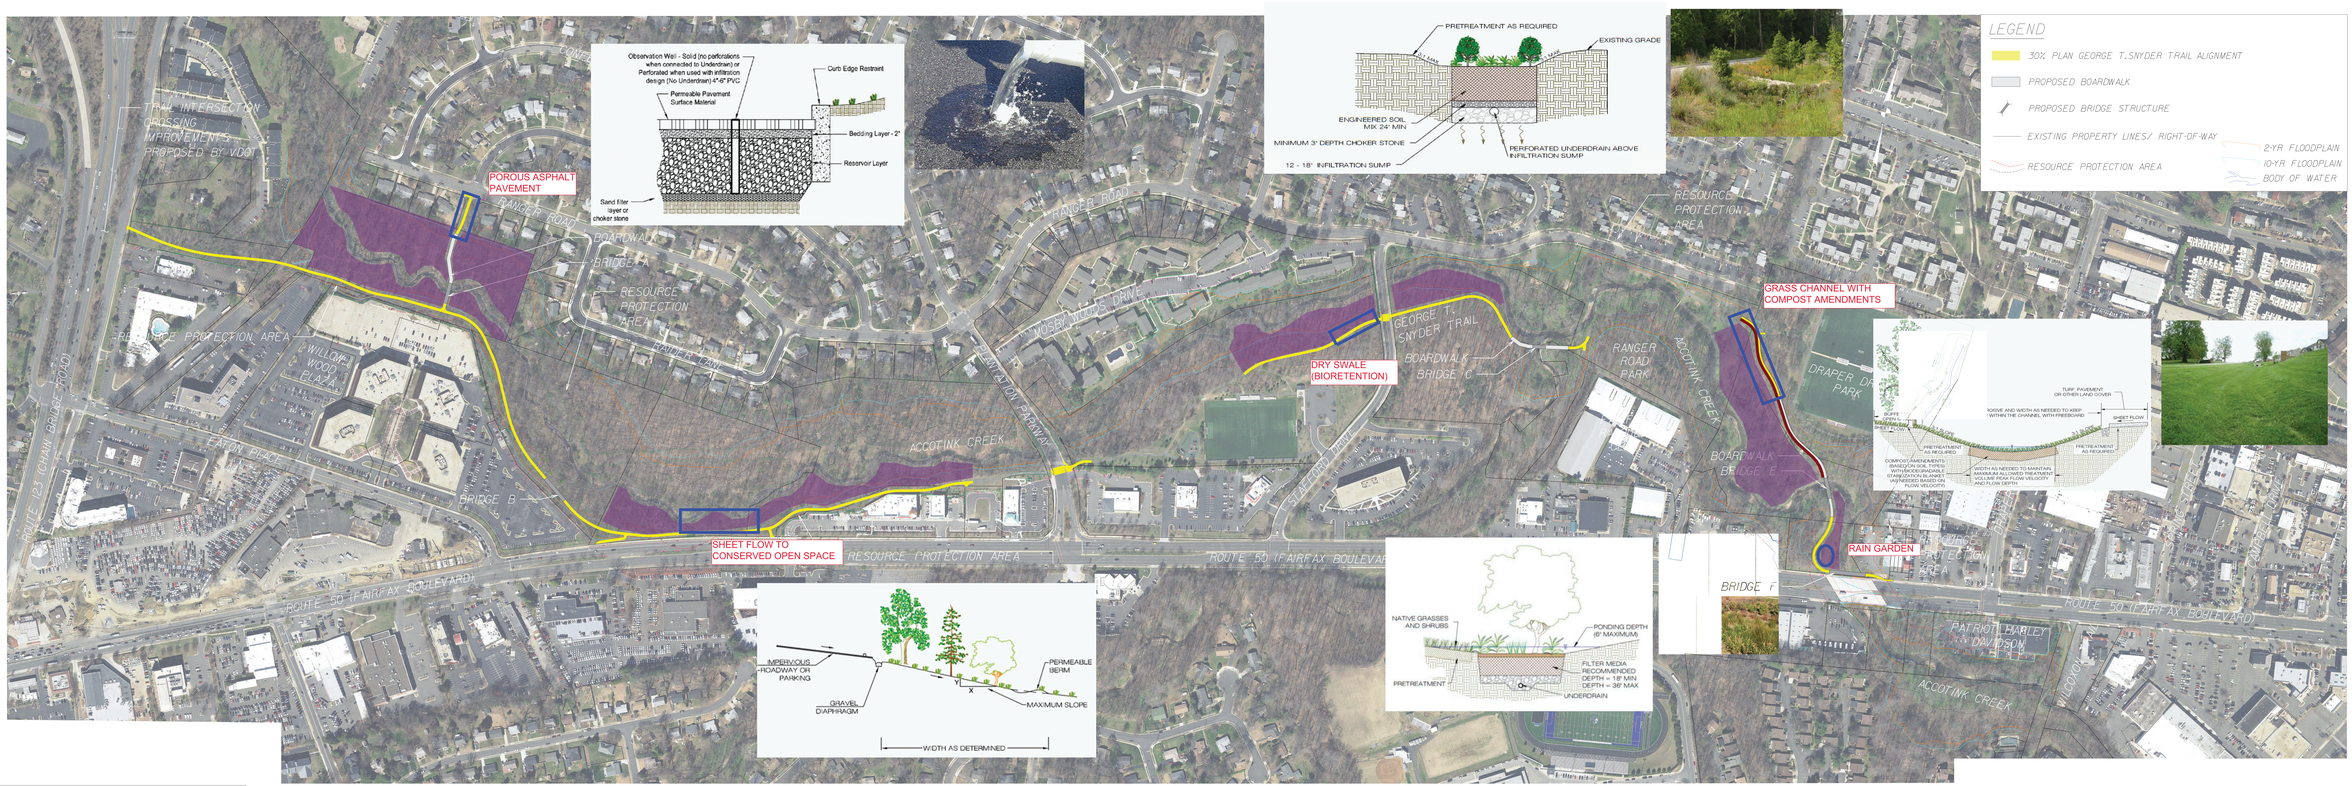

Stantec

CLIENT/PROJECT
CITY OF FAIRAX

GEORGE T. SNYDER TRAIL

CLIENT/PROJECT
30% PLAN ALIGNMENT

PROJECT NO:
18022

FEBRUARY 14, 2020