University Drive Extension

September 2015

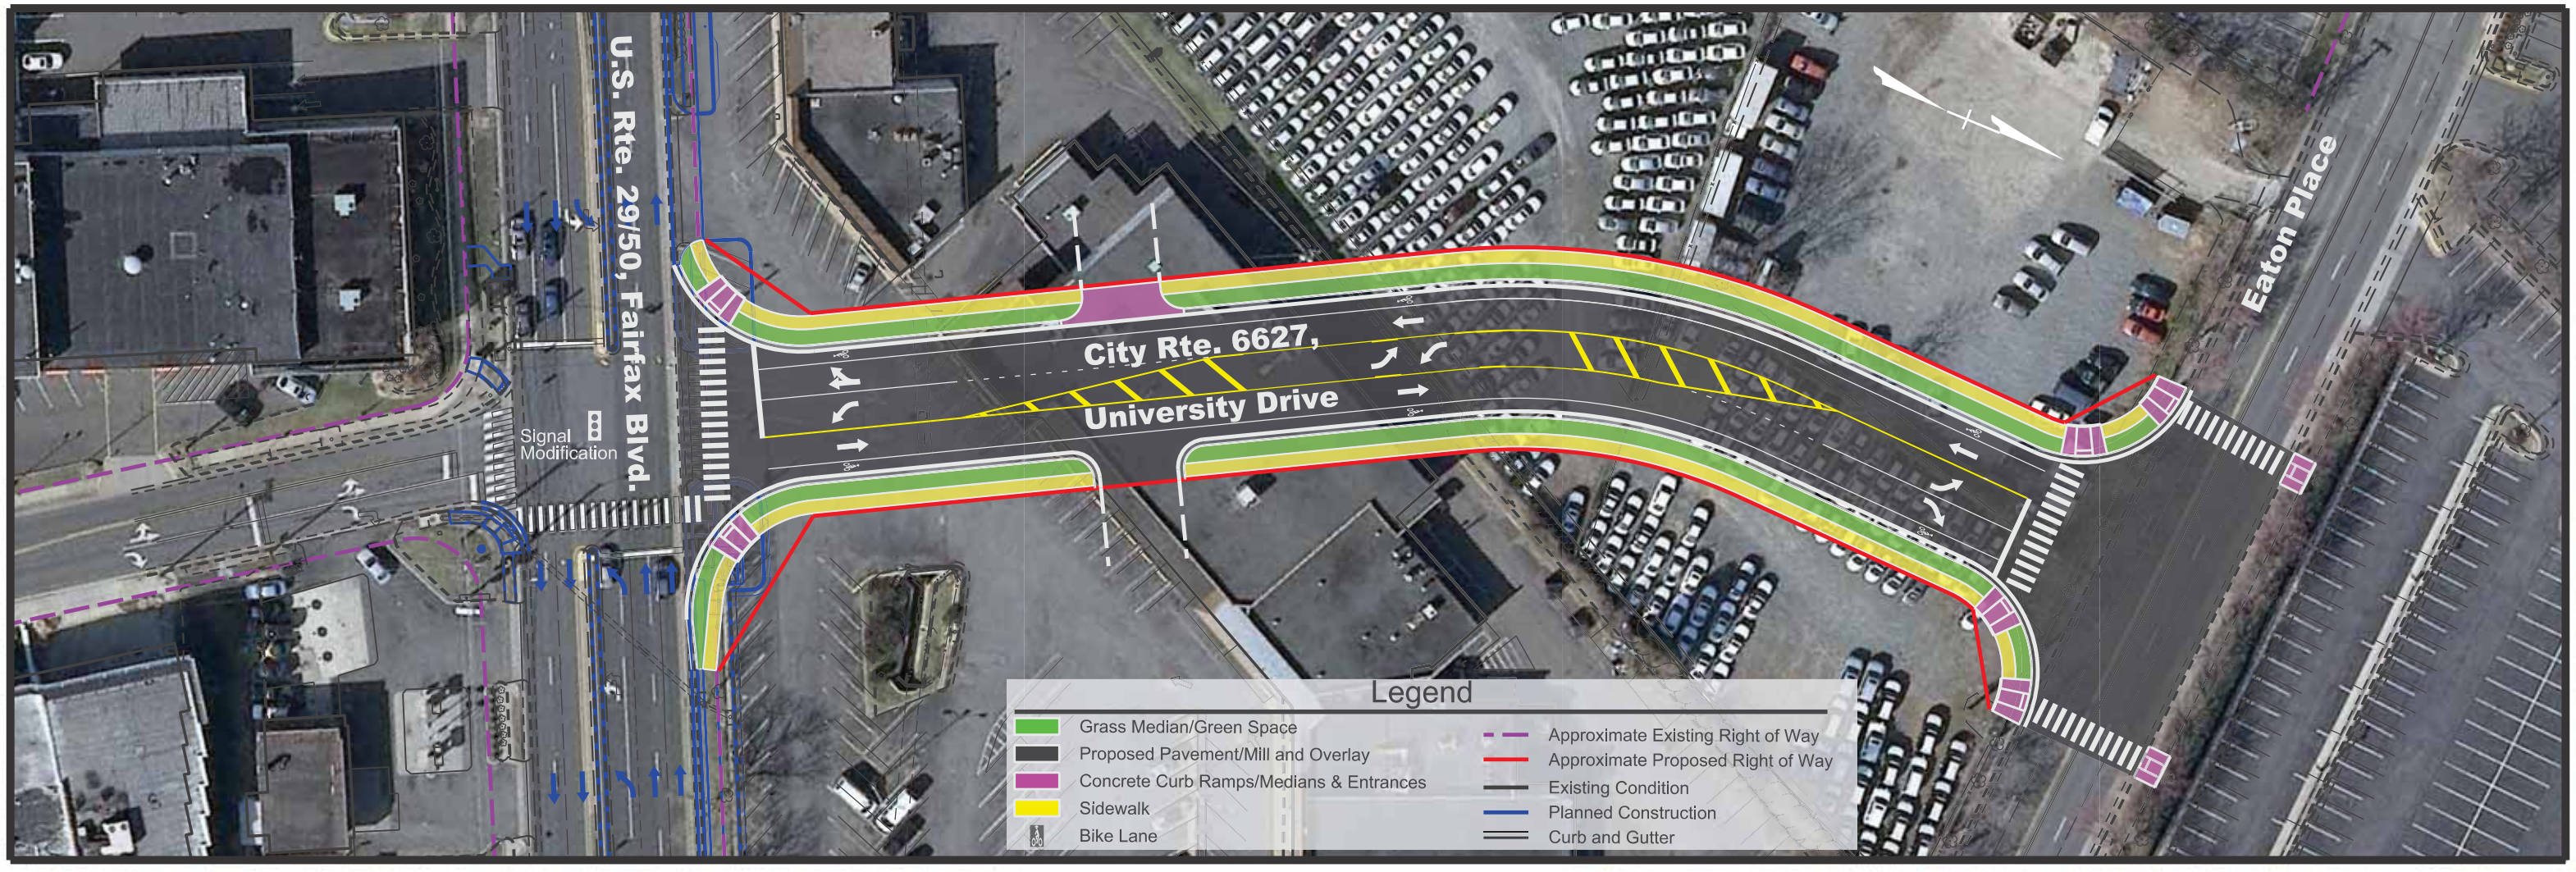

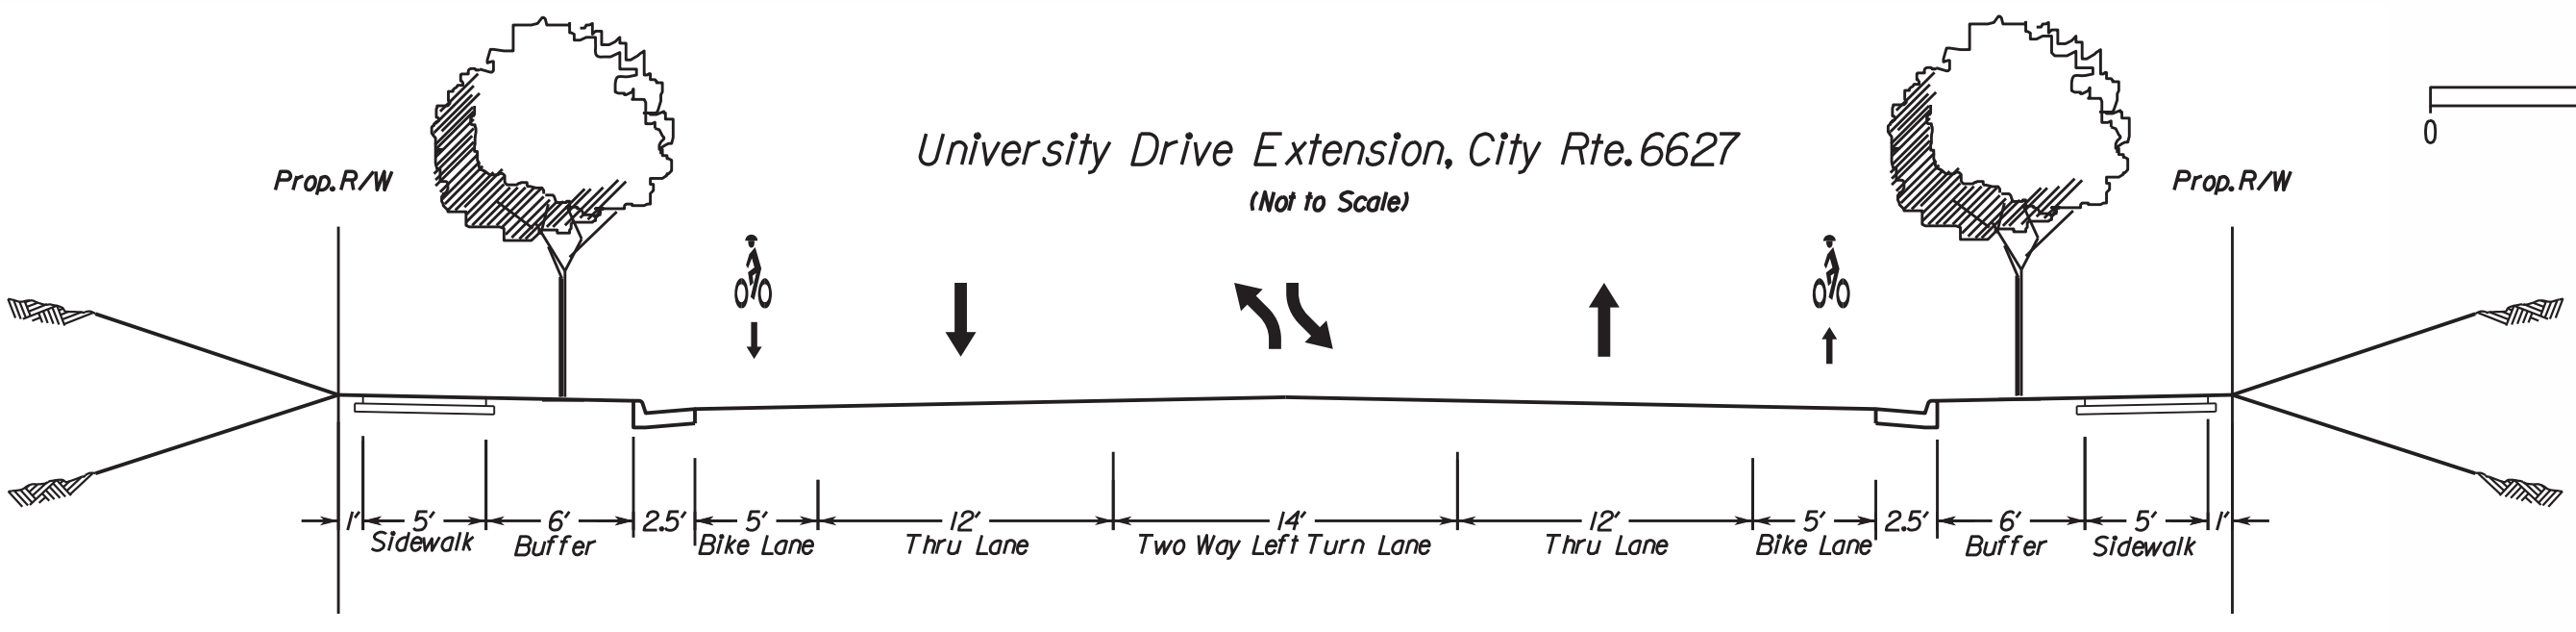

SCALE

0 60' 120'